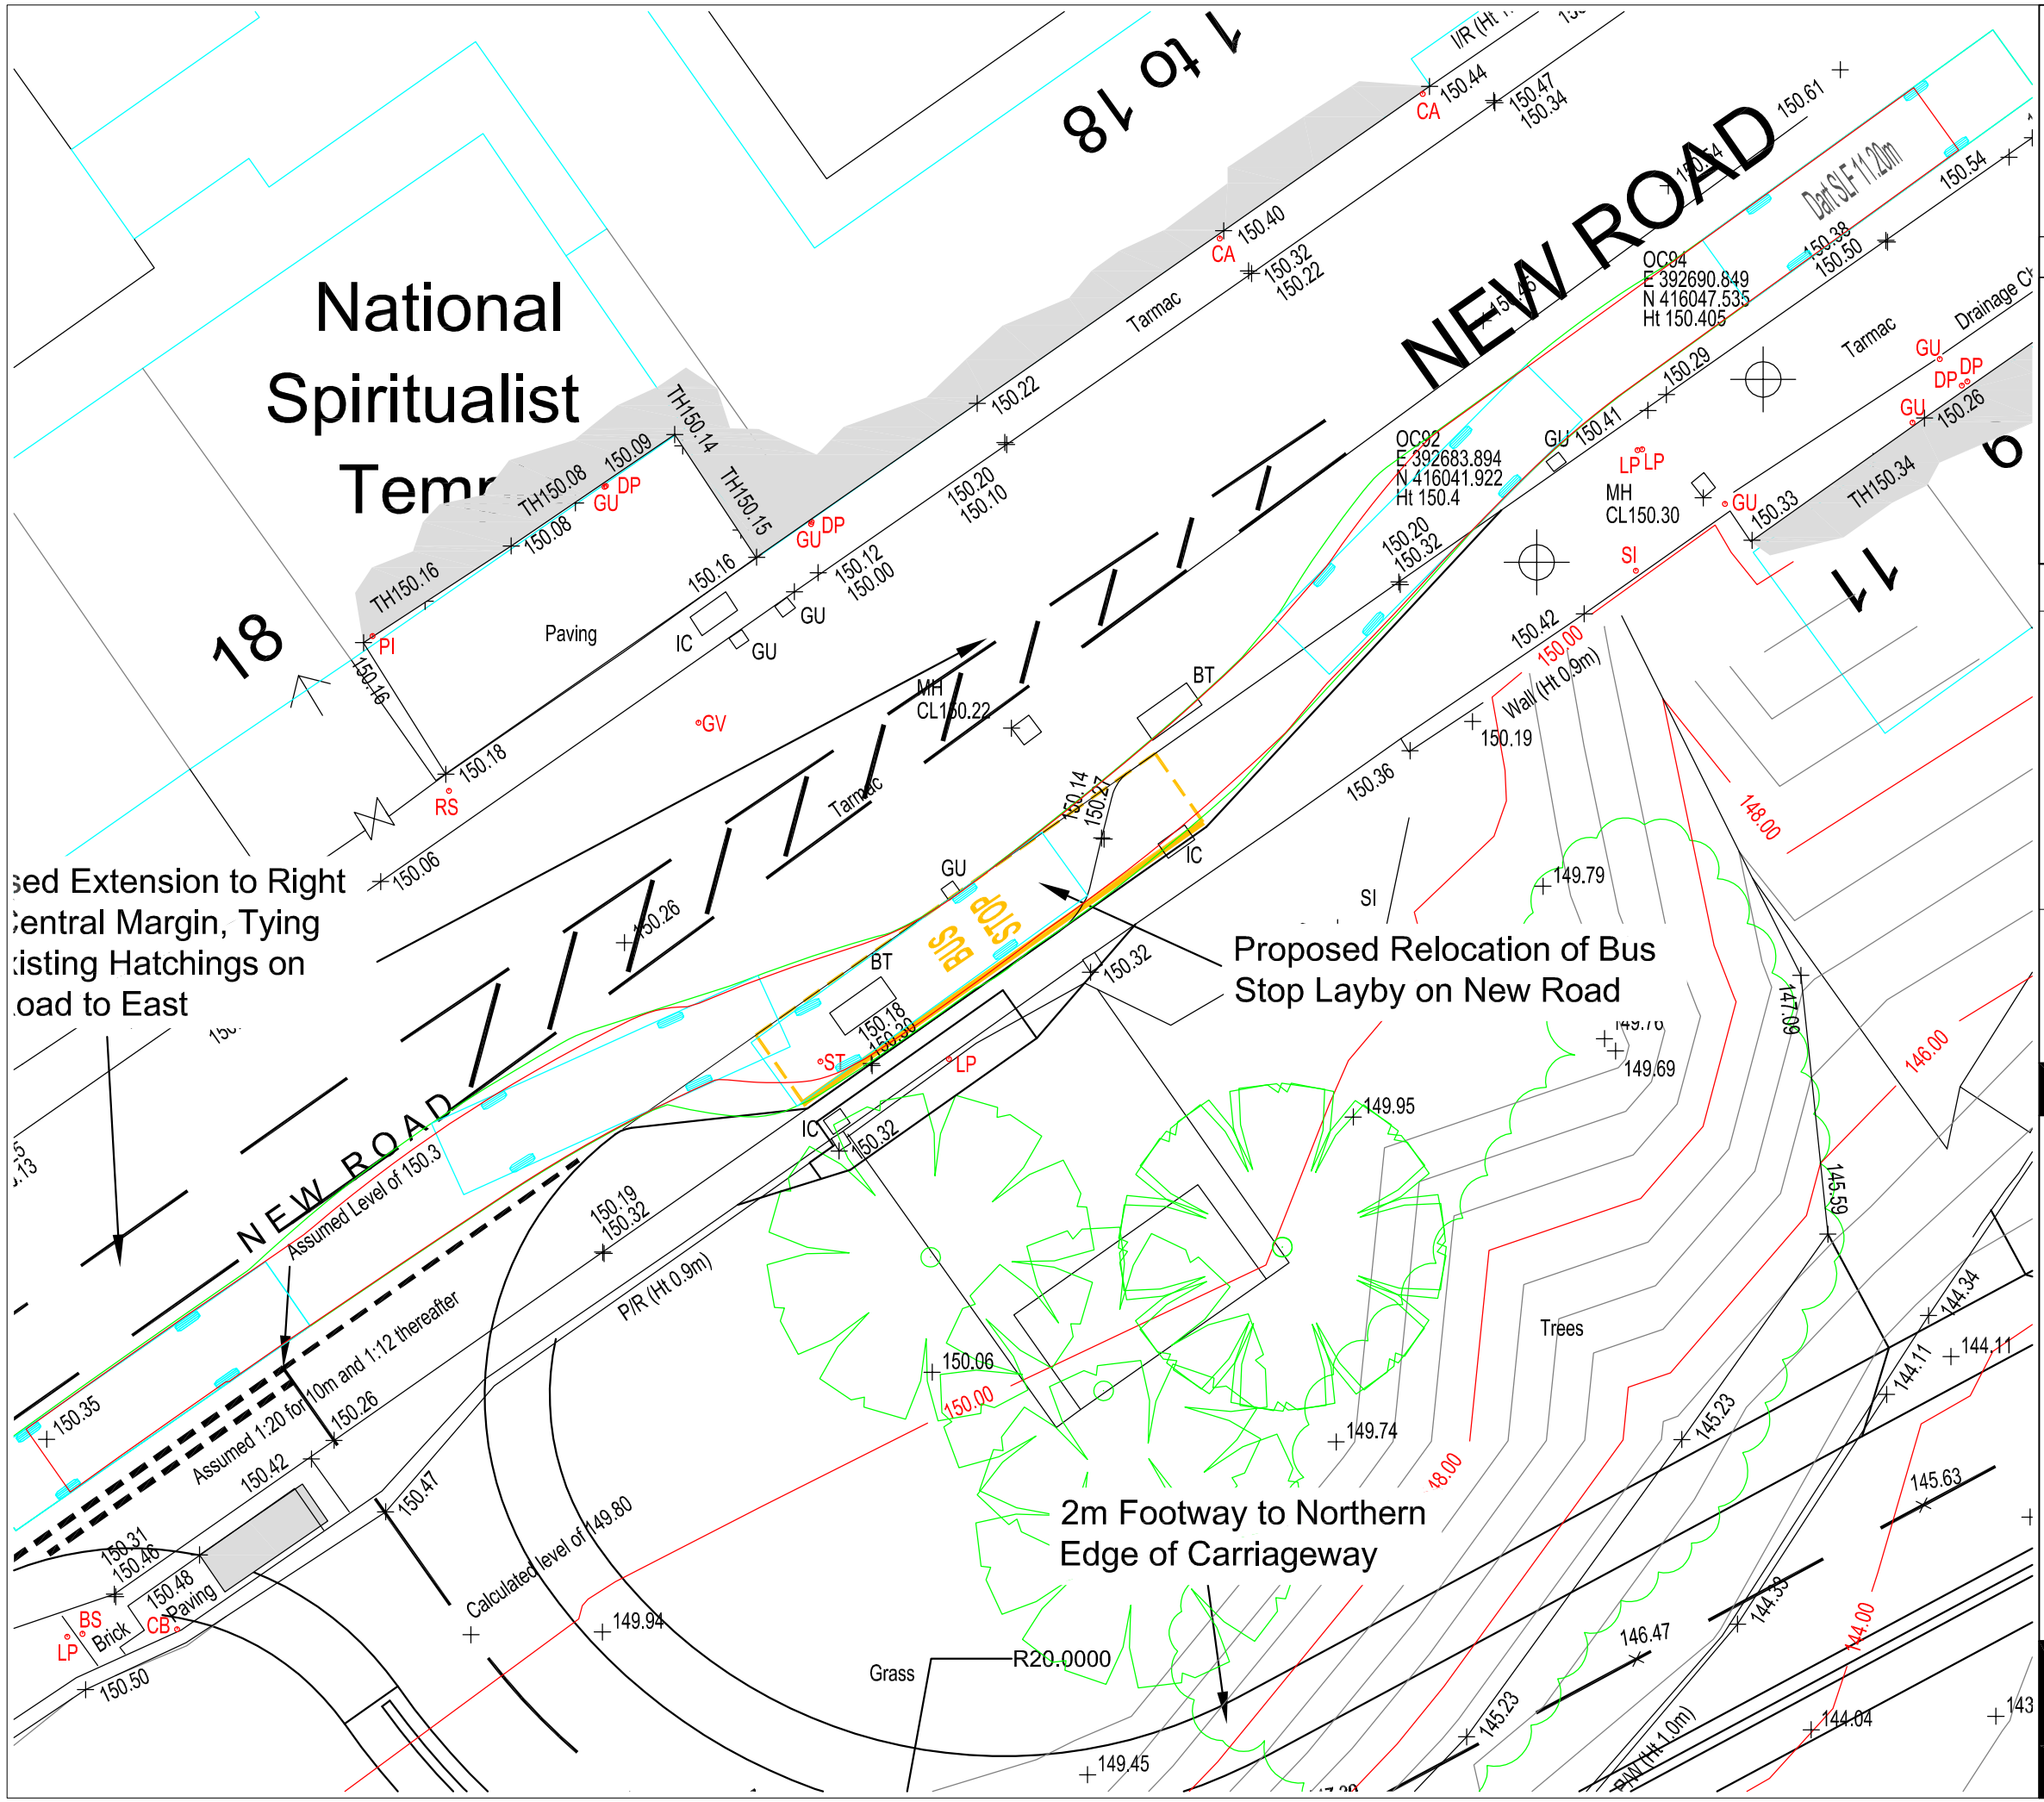

This drawing is the copyright of AXIS P.E.D Limited and may not be loaned, copied or reproduced in any way, or used for any offer, quote, tender or construction purposes without written consent of the company to do so.

Follow any figured dimensions - do not scale. IF IN DOUBT ASK.

This drawing has been prepared for feasibility purposes and does not represent a construction plan. All design aspects to be confirmed at the appropriate detailed design stage.

•	Revision History	• Date
A	desc	date a
B	desc	date b
C	desc	date c
D	desc	date d
E	desc	date e
F	desc	date f
G	desc	date g
H	desc	date h
I	desc	date i
J	desc	date j

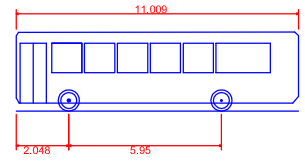

Dart SLF 11.20m	
Overall Length	11.009m
Overall Width	2.401m
Overall Body Height	3.077m
Min Body Ground Clearance	0.312m
Track Width	2.360m
Lock to Lock Time	4.00s
Kerb to Kerb Turning Radius	9.518m

Chester Office:
Well House Barns
Bretton
Chester
CH4 0DH

South Manchester Office:
Camellia House
76 Water Lane
Wilmslow
SK9 5BB

0844 8700 007 - www.axisped.co.uk

axis

client: Russell Homes Ltd.

project: New Road Residential Development, Littleborough

drawing title: Swept Path Assessment of Relocated Bus Layby Using 11.0m Bus

scale(s): 1:200 (A3)	date: 08.12.15	drawn by:	checked:
drawing number: 1648-01-ATR102		MH	
xrefs:		status: Information	
		rev: -	

planning environment design